THIS COPY IS PROVIDED ON A RESTRICTED BASIS AND IS NOT TO BE USED IN ANY WAY DETRIMENTAL TO THE INTERESTS OF PANDUIT CORP.

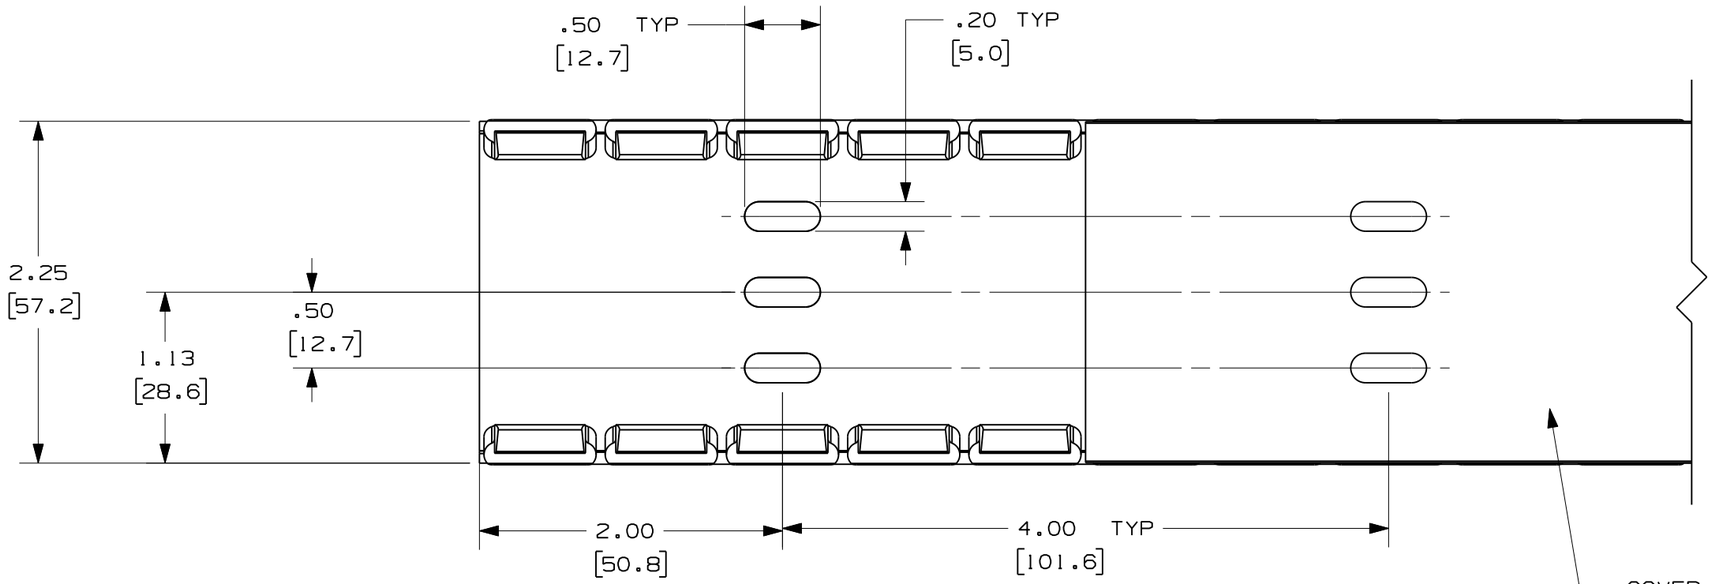

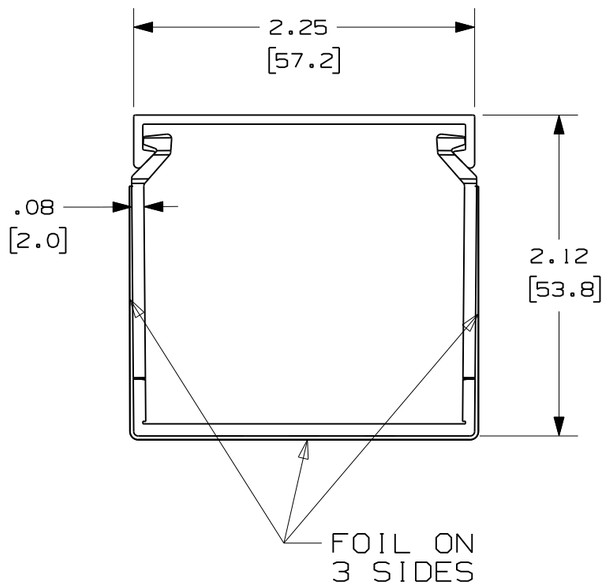

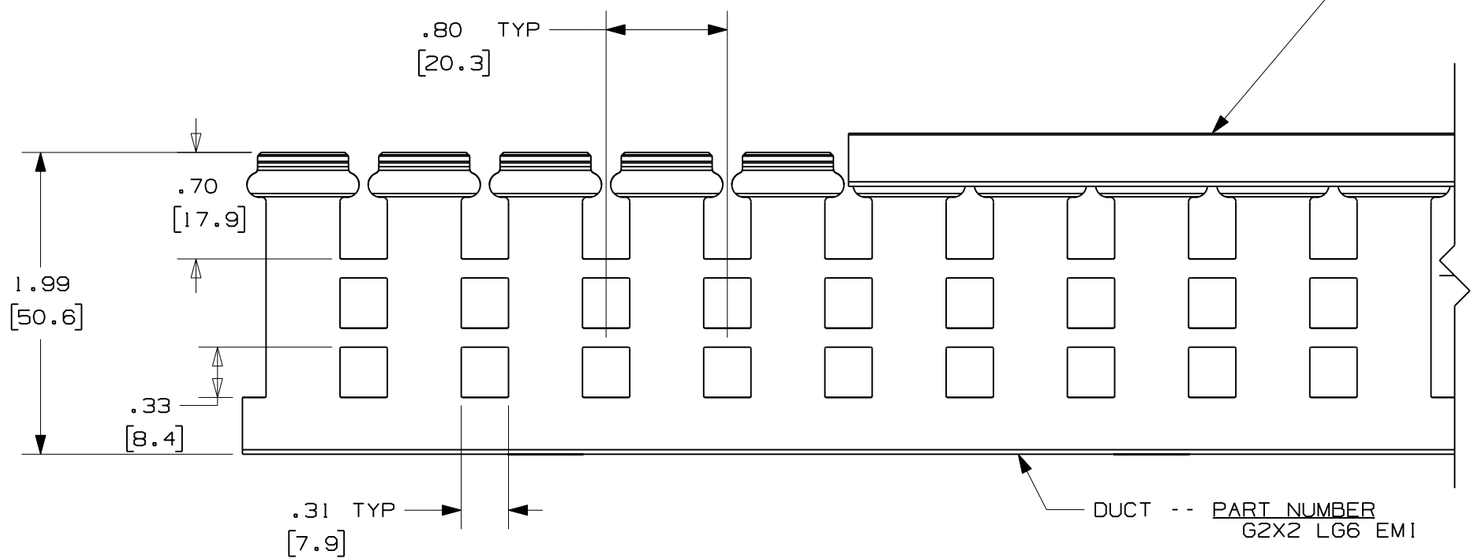

NOTE.

1. ALL DIMENSIONS ARE REFERENCE ONLY.
2. DIMENSIONS IN PARENTHESES ARE METRIC.
3. THE ** DENOTE COLOR.
4. DUCT AND COVER ARE AVAILABLE IN 6 FT [1828.8] LENGTHS.
5. INSTALLATION INSTRUCTIONS REFER TO PANDUIT PART #EP001.

REV	DATE	BY	CHK	DESCRIPTION
R	4/20/11	LEF	MDA	DRAWING RELEASED

CAD FILENAME/LAYERS: D11000VV_DC_00A

PANDUIT CORP. TINLEY PARK, ILLINOIS

SHIELDED WIRING DUCT WITH COVER
2 x 2
MARKETING DRAWING

DRAWN BY: LEF	MAT'L: PVC	SCALE: FULL	
DATE: 4/20/11		DRAWING NO.: 36897-1263	DWG: B
CHECKED BY: MKBE			SIZE