THIS DRAWING IS UNPUBLISHED. RELEASED FOR PUBLICATION -
© COPYRIGHT 19 BY - ALL RIGHTS RESERVED.

creo
Creo Parametric 2.0
DO NOT REVISE EXCEPT BY CAD

REVISIONS

P	LTR	DESCRIPTION	DATE	DWN	APVD
	B2	REVISED BY ECO 16-006714	11MAY2016	HC	WLS

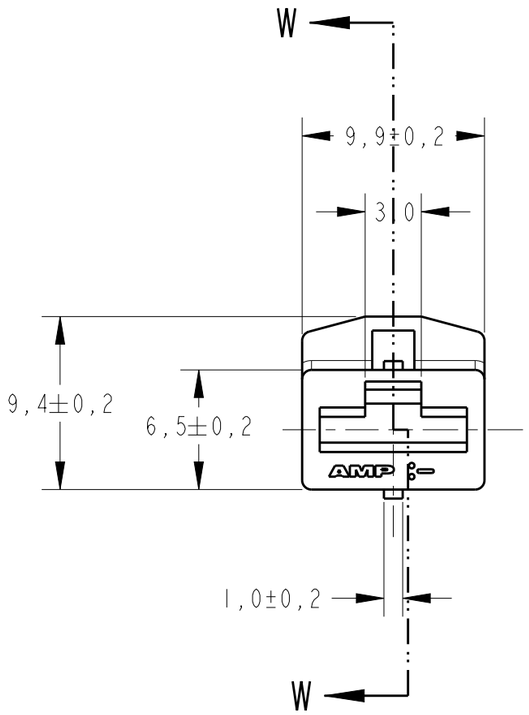

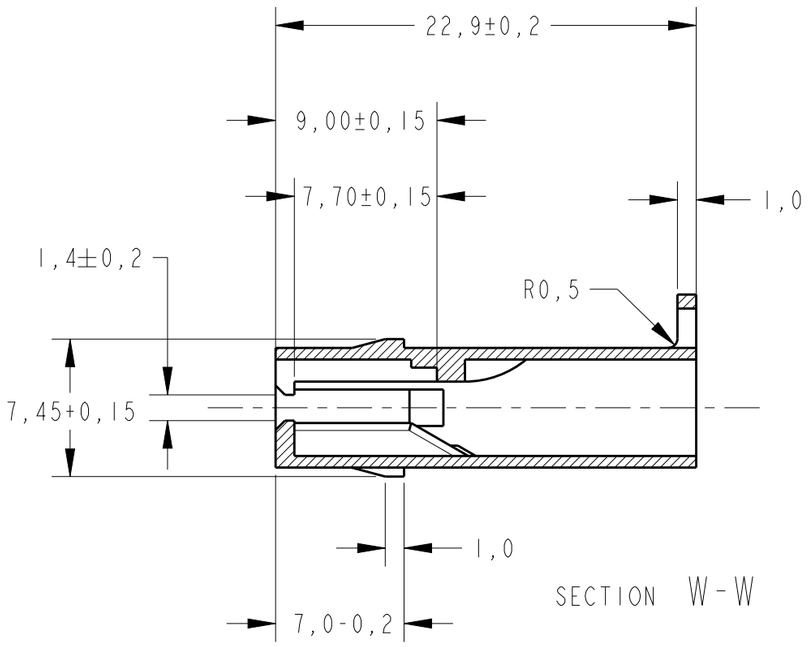

SECTION W-W

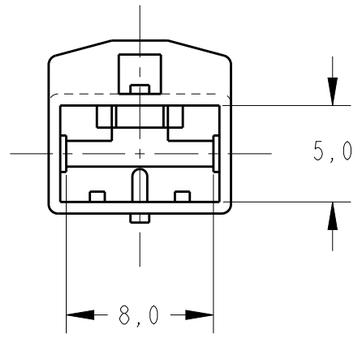

GRAVAÇÃO MARKING
LOGOTIPO AMP AMP LOGO
CÓDIGO PAÍS PRODUTOR MANUFACTURER COUNTRY CODE
NÚMERO CAVIDADE CAVITY NUMBER

1 - INTERCAMBIÁVEL COM PN 180905
- INTERCHANGEABLE WITH PN 180905

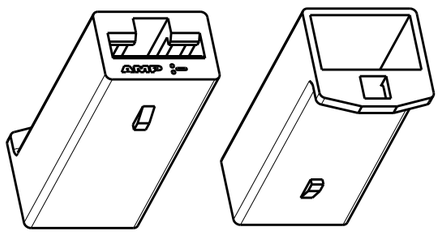

PERSPECTIVE VIEW
SCALE 2:1

RAW MAT'L NO	FINISH	MATERIAL	PART NUMBER
OBSOLETE	~~LARANJA/ORANGE~~		~~-9~~
OBSOLETE	~~VIOLETA/VIOLET~~		~~8~~
OBSOLETE	~~CINZA/GRAY~~		~~-7~~
OBSOLETE	~~MARROM/BROWN~~		~~-6~~
OBSOLETE	~~PRETO/BLACK~~		~~-5~~
OBSOLETE	~~AMARELO/YELLOW~~		~~-4~~
OBSOLETE	~~AZUL/BLUE~~		~~-3~~
OBSOLETE	~~VERDE/GREEN~~		~~2~~
——	VERMELHO/RED		-1
——	NATURAL	P.A 6.6	880305 -0

THIS DRAWING IS A CONTROLLED DOCUMENT.

DIMENSIONS: mm

TOLERANCES UNLESS OTHERWISE SPECIFIED:
0 PLC ±-
1 PLC ±0,5
2 PLC ±-
3 PLC ±-
4 PLC ±-
ANGLES ±1°

MATERIAL: SEE TABLE -
FINISH: SEE TABLE -

DWN N.C.LAPRESA 09DEC99
CHK P.L.FARIA 09DEC99
APVD F.ALEXANDRONI 09DEC99
PRODUCT SPEC -
APPLICATION SPEC -
WEIGHT -

TE Connectivity

NAME
-
HOUSING,SINGLE CIRCUIT .250S.RCPT
-

SIZE	CAGE CODE	DRAWING NO	RESTRICTED TO
A3	-	C-880305	-

Customer Drawing | SCALE 3:1 | SHEET 1 OF 1 | REV B2