THIS DRAWING IS UNPUBLISHED. RELEASED FOR PUBLICATION -,- .
© COPYRIGHT - By - ALL RIGHTS RESERVED.

LOC	DIST
AG	00

REVISIONS

P	LTR	DESCRIPTION	DATE	DWN	APVD
	BB2	REVISED PER ECO-11-004917	11MAR11	RK	HMR

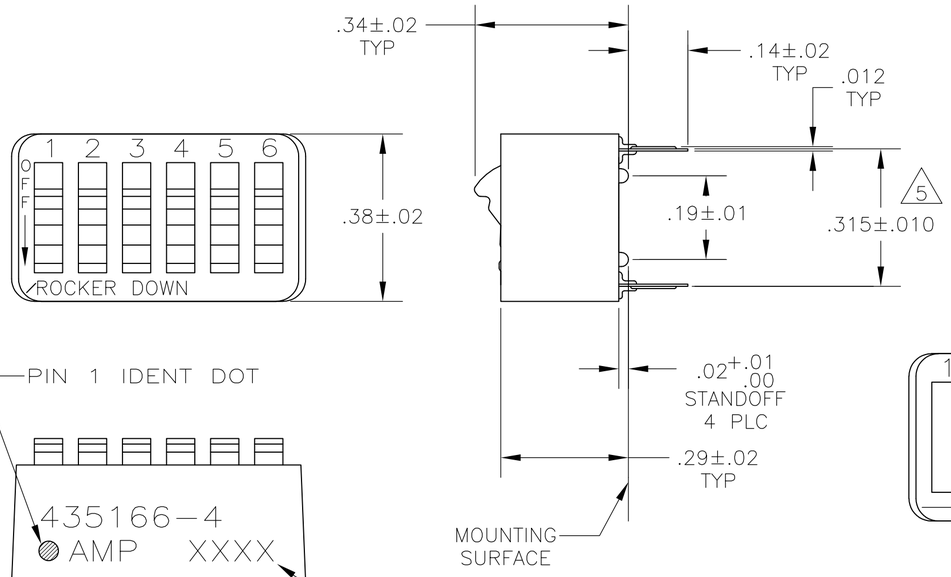

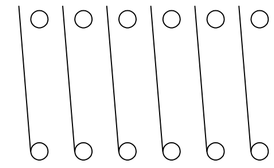

CONTACT ARRANGEMENT

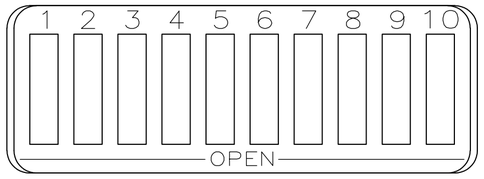

FIG 8

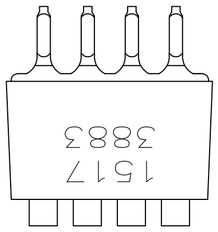

FIG 5

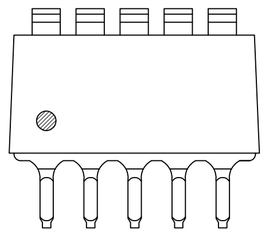

FIG 6

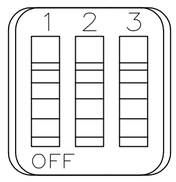

FIG 7

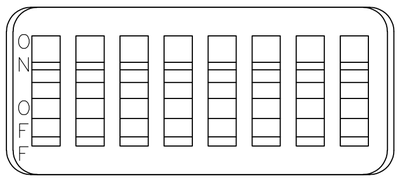

FIG 2

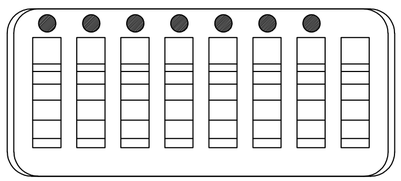

FIG 3

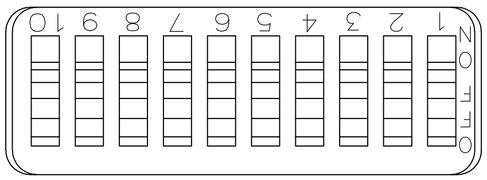

FIG 4

435166-4 SHOWN

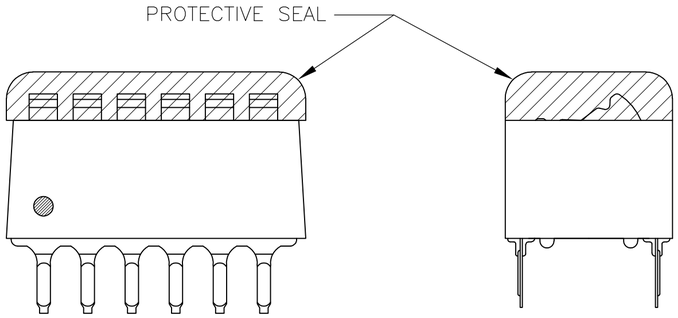

FIG 1

1. FOR ADDITIONAL SPECIFICATIONS SEE AMP PRODUCT SPEC 108-7519.
2. SWITCH SHOWN IN OPEN POSITION.
3. ALL CHARACTERS AND ROCKERS ARE WHITE, HOUSING IS BLACK.
4. STAMPING WILL VARY ON 2 AND 3 POSITION SIDES DUE TO SPACE RESTRICTIONS.

△5 .315 DIMENSION APPLIES AT TERMINAL TIPS. TERMINALS ARE .300 $^{+.010}_{-.000}$ AT MOUNTING SURFACE.

△6 STRIPPABLE TRANSPARENT SEAL, SEE FIG 1.

△7 STAMPED CUSTOMER PART NO, SEE FIG 5.

△8 NO PART NO, LOGO AND DATE CODE. SEE FIG 6.

△9 OBSOLETE PARTS: OBSOLETE CIS STREAMLINING PER D.RENAUD/D.SINISI

△9 OBSOLETE	FIG 8	△6	~~1.08~~	~~10~~	~~7-435166-4~~
OBS	NONE △8	———	.58	5	7-435166-3
OBS	FIG 4		1.08	10	6-435166-0
OBS	NONE		1.28	12	5-435166-9
OBS			1.28	12	5-435166-7
△9 OBSOLETE			~~1.08~~	~~10~~	~~5-435166-5~~
OBS			.98	9	5-435166-4
			.88	8	5-435166-3
△9 SUPSEDED BY 5-5435166-2	AS SHOWN	△6	~~.78~~	~~7~~	~~5-435166-2~~
			.68	6	5-435166-1
△9 OBSOLETE			~~.58~~	~~5~~	~~5-435166-0~~
			.48	4	4-435166-9
OBS	FIG 7		.38	3	4-435166-8
SUPSEDED BY 3-435626-6			.28	2	4-435166-7
OBS	AS SHOWN △7	———	.48	4	4-435166-6
OBS	FIG 3	———	.78	7	3-435166-5
OBS	AS SHOWN	———	1.28	12	3-435166-2
OBS	FIG 7	———	.38	3	3-435166-0
		———	.28	2	2-435166-9
△9 OBSOLETE	FIG 2	———	~~.88~~	~~8~~	~~2-435166-8~~
	AS SHOWN	———	1.08	10	435166-7
SUPSEDED BY 1-435166-6		———	.98	9	435166-6
		———	.88	8	435166-5
		———	.68	6	435166-4
SUPSEDED BY 435640-3		———	.58	5	435166-3
		———	.48	4	435166-2
△9 OBSOLETE		———	~~.78~~	~~7~~	~~435166-1~~
TOP MARKING		PROTECTIVE SEAL	A	NO OF POSN	PART NO

435166

THIS DRAWING IS A CONTROLLED DOCUMENT.

DIMENSIONS: INCHES

TOLERANCES UNLESS OTHERWISE SPECIFIED:
0 PLC ± -
1 PLC ± -
2 PLC ± -
3 PLC ± .005
4 PLC ± -
ANGLES ± -

MATERIAL: HOUSING & ROCKERS; POLYESTER
CONTACTS; BERYLLIUM COPPER

FINISH: CONTACTS; PLATED .000030 MIN GOLD IN CONTACT AREA OVER .000050 MIN NICKEL

DWN	R.TALLEY	17NOV89
CHK	R.MILLER	06MAR90
APVD	H.LEITER	07MAR90
PRODUCT SPEC	—	
APPLICATION SPEC	—	
WEIGHT	—	

TE Connectivity

NAME: SWITCH ASSY, DIP, TYPE C, 7000 SERIES, SPST, STANDARD

SIZE	CAGE CODE	DRAWING NO	RESTRICTED TO
A2	00779	C-435166	—

CUSTOMER DRAWING | SCALE 4:1 | SHEET 1 OF 1 | REV BB2