THIS DRAWING IS UNPUBLISHED. RELEASED FOR PUBLICATION ,-.
© COPYRIGHT 1996 - ALL RIGHTS RESERVED.

LOC	DIST
J	

REVISIONS 変更

P	LTR	DESCRIPTION	DATE	DWN	APVD
	E2	REVISED PER ECO-11-005030	23MAR11	RK	HMR

注 記

1. 材料：ハウジング：ガラス入り熱可塑性 ポリエステル樹脂(94V-0)、色：黒
2. ~~ハウジング全面にテフロン塗装のこと~~
3. パネル取付推奨ネジ M3

NOTES

1. MATERIAL:HOUSING:GLASS FILED THERMO PLASTIC ,POLYESTER(94-V-0),COLOR:BLACK
2. ~~TO COAT ALL SURFACE OF HOUSING WITH TEFLON~~
3. PANEL ATTACHMENT RECOMMENDATION M3 SCREW

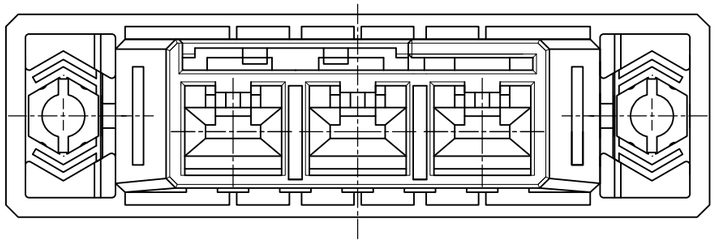

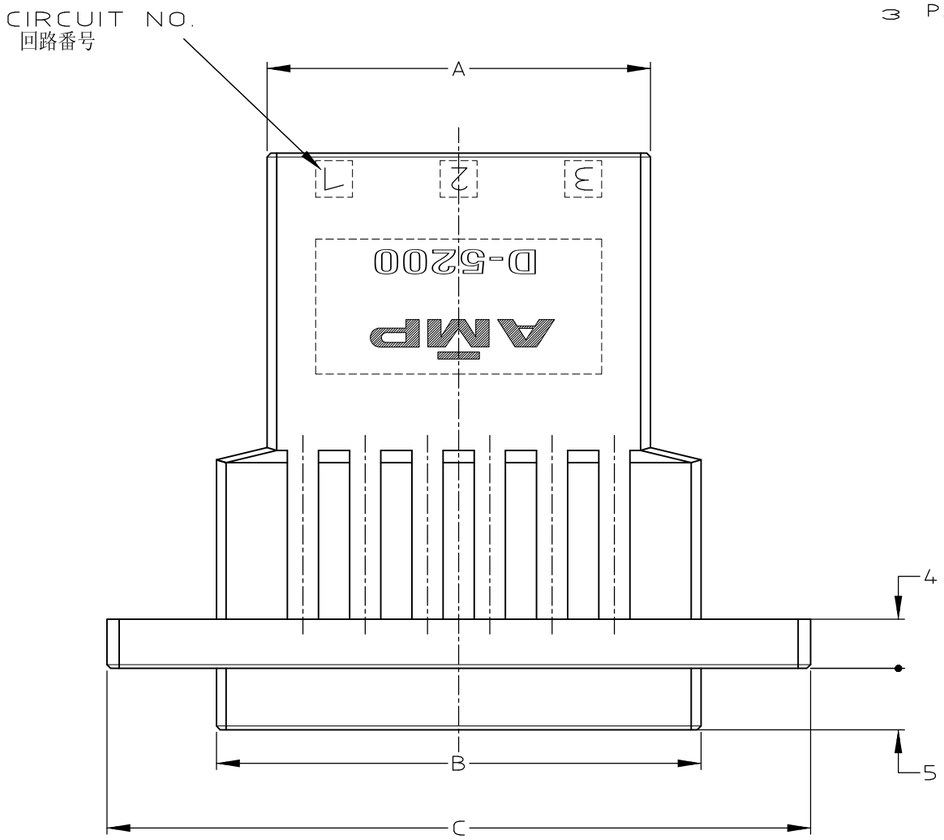

KEYING:Y
2-353047-3

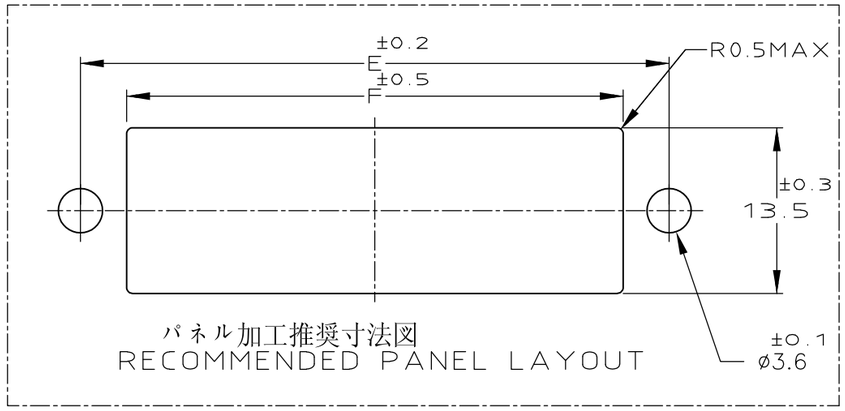

パネル加工推奨寸法図
RECOMMENDED PANEL LAYOUT

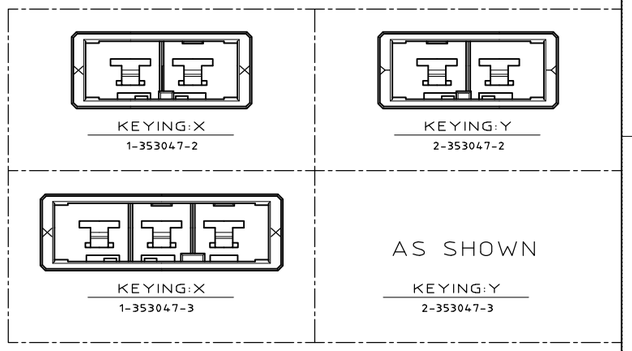

	A	B	C	D	E	F	N	POS	P/N
OBSOLETE 2									~~5-353047-3~~
									2-353047-3
	31.27	39.52	57	20.32	48	40.5	2	3	1-353047-3
									2-353047-2
	21.11	29.36	47	10.16	38	30.4	1	2	1-353047-2
FINISH									

WIRE RANGE 抱合電線断面積: T1
INSULATION DIA 被覆外径: T1

DIMENSIONS: 単位 耗 mm

TOLERANCES UNLESS OTHERWISE SPECIFIED
一般公差
10 : ±0.2
30 >10 : ±0.25
100 >30 : ±0.3
ANGLE : ±0.3°

MATERIAL 材料: 1
FINISH 仕上:

DWN K.IKEDA 16/MAY/'96
CHK Y.Ishikawa 16/MAY/'96
APVD S.Manabe 17/MAY/'96
PRODUCT SPEC 製品規格: 108-5453
APPLICATION SPEC 取付適用規格: 114-5206
WEIGHT: T1

TE Connectivity

NAME 名称: 1列 タブ ハウジング パネルマウント タイプ
SINGLE ROW TAB HSG (PANEL MOUNT) <DYNAMIC D-5200 S>

SIZE: A3
CAGE CODE: 00779
DRAWING NO 番号: C-353047
SCALE 尺度: 2-1
SHEET 1 OF 1
REV: E2

CUSTOMER DRAWING

AMP1470-19 REV 10/93

(CUSTOMER DRAWING) 顧客用図面

X-ON Electronics

Largest Supplier of Electrical and Electronic Components

Click to view similar products for Headers & Wire Housings ***category:***

Click to view products by TE Connectivity ***manufacturer:***

Other Similar products are found below :

892-18-020-10-001101 58102-G61-06LF 582553-1 0009485154 009176003701906 0050291907 LY20-4P-DT1-P1E-BR 02.125.8002.8 609-3404 61062-3 61082-181009 622-3653LF 63453-116 636-1030 636-1427 636-3427 636-4007 641938-9 641991-4 644827-2 65817-010LF 65817-015LF 65863-015LF 66207-023LF 67095-007LF 67601157 68645-018 68648-049 70.362.1628.0 70-4210 70-4226B 70-4853B 707-5020 707-5028 71.350.2428.0 71918-208LF 71961-016LF 733-134 733-162 754199-000 760-3052 787-8014-00 79531-3000 FCN-360C032-B FCN-367T-T012/H FCN-723D010/2 80.063.4001.1 800-90-001-10-001000 800-90-010-10-002000 801-43-002-10-013000