THIS DRAWING IS UNPUBLISHED. RELEASED FOR PUBLICATION - ,- .
© COPYRIGHT - By - ALL RIGHTS RESERVED.

| REVISIONS | | | | | |
|---|---|---|---|---|---|
| P | LTR | DESCRIPTION | DATE | DWN | APVD |
| | R3 | PART STATUS UPATED IN PART LIST TABLE | 19FEB2018 | SD | PS |

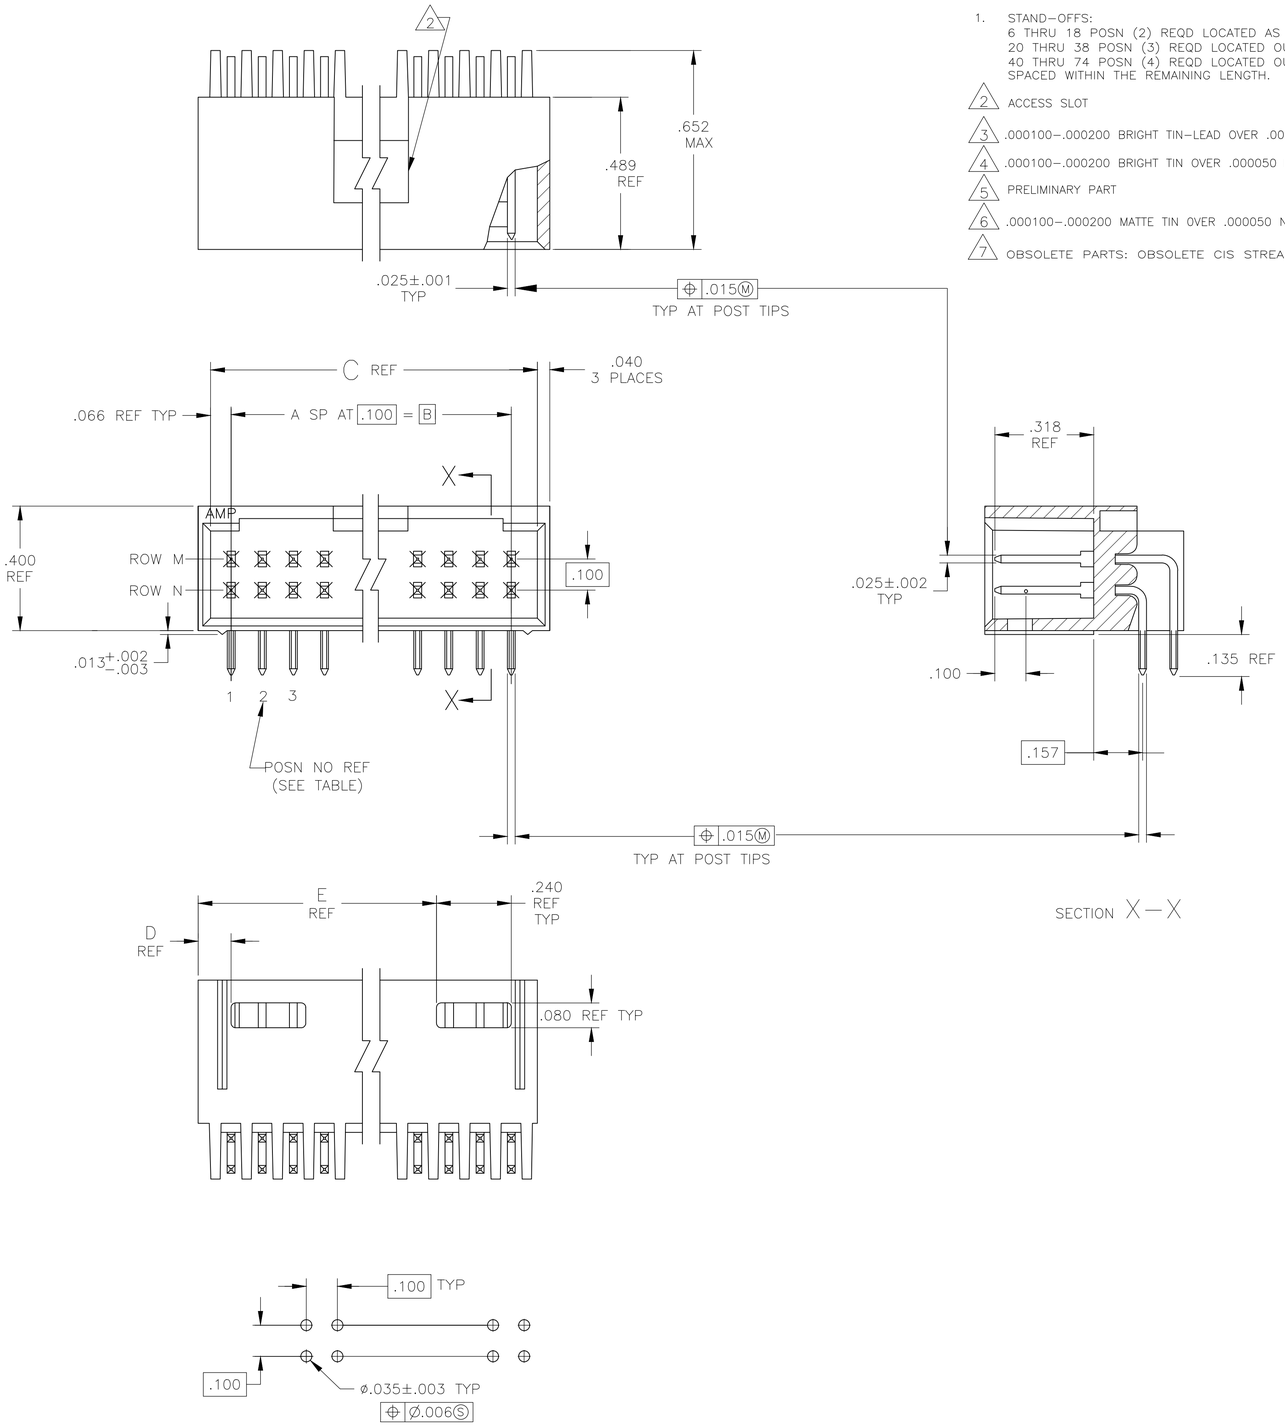


1. STAND-OFFS:
   6 THRU 18 POSN (2) REQD LOCATED AS SHOWN OUTBOARD OF END CIRCUITS.
   20 THRU 38 POSN (3) REQD LOCATED OUTBOARD OF END CIRCUITS PLUS (1) CENTERED.
   40 THRU 74 POSN (4) REQD LOCATED OUTBOARD OF END CIRCUITS WITH (2) EVENLY SPACED WITHIN THE REMAINING LENGTH.

2. ACCESS SLOT

3. .000100-.000200 BRIGHT TIN-LEAD OVER .000050 NICKEL.

4. .000100-.000200 BRIGHT TIN OVER .000050 NICKEL.

5. PRELIMINARY PART

6. .000100-.000200 MATTE TIN OVER .000050 NICKEL

7. OBSOLETE PARTS: OBSOLETE CIS STREAMLINING PER D.RENAUD/D.SINISI

| | | | | | | | | |
|---|---|---|---|---|---|---|---|---|
| | 6 | – | .106 | .332 | .200 | 2 | 6 | 8-87579-5 |
| | 6 | 3.506 | .106 | 3.732 | 3.600 | 36 | 74 | ~~8-87579-4~~ |
| 7 OBSOLETE | 6 | 3.406 | .106 | 3.632 | 3.500 | 35 | 72 | ~~8-87579-3~~ |
| | 6 | 3.306 | .106 | 3.532 | 3.400 | 34 | 70 | ~~8-87579-2~~ |
| | 6 | 3.206 | .106 | 3.432 | 3.300 | 33 | 68 | ~~8-87579-1~~ |
| | 6 | 3.106 | .106 | 3.332 | 3.200 | 32 | 66 | ~~8-87579-0~~ |
| | 6 | 3.006 | .106 | 3.232 | 3.100 | 31 | 64 | ~~7-87579-9~~ |
| | 6 | 2.906 | .106 | 3.132 | 3.000 | 30 | 62 | ~~7-87579-8~~ |
| | 6 | 2.806 | .106 | 3.032 | 2.900 | 29 | 60 | ~~7-87579-7~~ |
| | 6 | 2.706 | .106 | 2.932 | 2.800 | 28 | 58 | ~~7-87579-6~~ |
| | 6 | 2.606 | .106 | 2.832 | 2.700 | 27 | 56 | ~~7-87579-5~~ |
| | 6 | 2.506 | .106 | 2.732 | 2.600 | 26 | 54 | ~~7-87579-4~~ |
| | 6 | 2.406 | .106 | 2.632 | 2.500 | 25 | 52 | ~~7-87579-3~~ |
| | 6 | 2.306 | .106 | 2.532 | 2.400 | 24 | 50 | 7-87579-2 |
| 7 | 6 | 2.206 | .106 | 2.432 | 2.300 | 23 | 48 | ~~7-87579-1~~ |
| | 6 | 2.106 | .106 | 2.332 | 2.200 | 22 | 46 | ~~7-87579-0~~ |
| | 6 | 2.006 | .106 | 2.232 | 2.100 | 21 | 44 | ~~6-87579-9~~ |
| | 6 | 1.906 | .106 | 2.132 | 2.000 | 20 | 42 | ~~6-87579-8~~ |
| | 6 | 1.806 | .106 | 2.032 | 1.900 | 19 | 40 | 6-87579-7 |
| 7 | 6 | 1.706 | .106 | 1.932 | 1.800 | 18 | 38 | ~~6-87579-6~~ |
| | 6 | 1.606 | .106 | 1.832 | 1.700 | 17 | 36 | ~~6-87579-5~~ |
| | 6 | 1.506 | .106 | 1.732 | 1.600 | 16 | 34 | ~~6-87579-4~~ |
| | 6 | 1.406 | .106 | 1.632 | 1.500 | 15 | 32 | ~~6-87579-3~~ |
| | 6 | 1.306 | .106 | 1.532 | 1.400 | 14 | 30 | 6-87579-2 |
| 7 | 6 | 1.206 | .106 | 1.432 | 1.300 | 13 | 28 | ~~6-87579-1~~ |
| | 6 | 1.106 | .106 | 1.332 | 1.200 | 12 | 26 | 6-87579-0 |
| | 6 | 1.006 | .106 | 1.232 | 1.100 | 11 | 24 | 5-87579-9 |
| | 6 | .906 | .106 | 1.132 | 1.000 | 10 | 22 | 5-87579-8 |
| | 6 | .806 | .106 | 1.032 | .900 | 9 | 20 | 5-87579-7 |
| | 6 | – | .406 | .932 | .800 | 8 | 18 | 5-87579-6 |
| | 6 | = | .306 | .832 | .700 | 7 | 16 | 5-87579-5 |
| | 6 | | .306 | .732 | .600 | 6 | 14 | 5-87579-4 |
| | 6 | – | .206 | .632 | .500 | 5 | 12 | 5-87579-3 |
| | 6 | – | .206 | .532 | .400 | 4 | 10 | 5-87579-2 |
| | 6 | – | .106 | .432 | .300 | 3 | 8 | 5-87579-1 |
| | 5 4 | 2.806 | .106 | 3.032 | 2.900 | 29 | 60 | 3-87579-9 |
| 7 | 5 4 | 1.206 | .106 | 1.432 | 1.300 | 13 | 28 | ~~3-87579-8~~ |
| | 5 4 | – | .306 | .832 | .700 | 7 | 16 | 3-87579-7 |
| | 4 | – | .208 | .632 | .500 | 5 | 12 | ~~3-87579-6~~ |
| | 3 | – | .106 | .332 | .200 | 2 | 6 | 3-87579-5 |
| | 3 | 3.506 | .106 | 3.732 | 3.600 | 36 | 74 | ~~3-87579-4~~ |
| 7 OBSOLETE | 3 | 3.406 | .106 | 3.632 | 3.500 | 35 | 72 | ~~3-87579-3~~ |
| | 3 | 3.306 | .106 | 3.532 | 3.400 | 34 | 70 | ~~3-87579-2~~ |
| | 3 | 3.206 | .106 | 3.432 | 3.300 | 33 | 68 | ~~3-87579-1~~ |
| | 3 | 3.106 | .106 | 3.332 | 3.200 | 32 | 66 | ~~3-87579-0~~ |
| | 3 | 3.006 | .106 | 3.232 | 3.100 | 31 | 64 | ~~2-87579-9~~ |
| | 3 | 2.906 | .106 | 3.132 | 3.000 | 30 | 62 | ~~2-87579-8~~ |
| | 3 | 2.806 | .106 | 3.032 | 2.900 | 29 | 60 | ~~2-87579-7~~ |
| | 3 | 2.706 | .106 | 2.932 | 2.800 | 28 | 58 | ~~2-87579-6~~ |
| | 3 | 2.606 | .106 | 2.832 | 2.700 | 27 | 56 | ~~2-87579-5~~ |
| | 3 | 2.506 | .106 | 2.732 | 2.600 | 26 | 54 | ~~2-87579-4~~ |
| | 3 | 2.406 | .106 | 2.632 | 2.500 | 25 | 52 | ~~2-87579-3~~ |
| | 3 | 2.306 | .106 | 2.532 | 2.400 | 24 | 50 | 2-87579-2 |
| 7 | 3 | 2.206 | .106 | 2.432 | 2.300 | 23 | 48 | ~~2-87579-1~~ |
| | 3 | 2.106 | .106 | 2.332 | 2.200 | 22 | 46 | ~~2-87579-0~~ |
| | 3 | 2.006 | .106 | 2.232 | 2.100 | 21 | 44 | ~~1-87579-9~~ |
| | 3 | 1.906 | .106 | 2.132 | 2.000 | 20 | 42 | ~~1-87579-8~~ |
| | 3 | 1.806 | .106 | 2.032 | 1.900 | 19 | 40 | 1-87579-7 |
| 7 | 3 | 1.706 | .106 | 1.932 | 1.800 | 18 | 38 | ~~1-87579-6~~ |
| | 3 | 1.606 | .106 | 1.832 | 1.700 | 17 | 36 | ~~1-87579-5~~ |
| | 3 | 1.506 | .106 | 1.732 | 1.600 | 16 | 34 | ~~1-87579-4~~ |
| | 3 | 1.406 | .106 | 1.632 | 1.500 | 15 | 32 | ~~1-87579-3~~ |
| | 3 | 1.306 | .106 | 1.532 | 1.400 | 14 | 30 | 1-87579-2 |
| | 3 | 1.206 | .106 | 1.432 | 1.300 | 13 | 28 | 1-87579-1 |
| | 3 | 1.106 | .106 | 1.332 | 1.200 | 12 | 26 | 1-87579-0 |
| | 3 | 1.006 | .106 | 1.232 | 1.100 | 11 | 24 | 87579-9 |
| SUPERSEDED | 3 | .906 | .106 | 1.132 | 1.000 | 10 | 22 | 87579-8 |
| | 3 | .806 | .106 | 1.032 | .900 | 9 | 20 | 87579-7 |
| | 3 | – | .406 | .932 | .800 | 8 | 18 | 87579-6 |
| SUPERSEDED | 3 | – | .306 | .832 | .700 | 7 | 16 | 87579-5 |
| | 3 | – | .306 | .732 | .600 | 6 | 14 | 87579-4 |
| | 3 | – | .206 | .632 | .500 | 5 | 12 | 87579-3 |
| | 3 | – | .206 | .532 | .400 | 4 | 10 | 87579-2 |
| | 3 | – | .106 | .432 | .300 | 3 | 8 | 87579-1 |
| FINISH | E | D | C | B | A | NO. OF POSN | PART NO. | |

THIS DRAWING IS A CONTROLLED DOCUMENT.

DIMENSIONS: INCHES

TOLERANCES UNLESS OTHERWISE SPECIFIED:
0 PLC ± –
1 PLC ± –
2 PLC ± –
3 PLC ± .005
4 PLC ± –
ANGLES ± –

MATERIAL: HOUSING: FLAME RETARDANT THERMOPLASTIC, COLOR-BLACK; CONTACTS: PHOS BRONZE

FINISH: SEE TABLE

DWN S.A.SHUEY 11-10-89
CHK D. ELICKER 25-10-89
APVD R.ELICKER 25-10-89

PRODUCT SPEC —
APPLICATION SPEC —
WEIGHT —

TE Connectivity

NAME: HDR ASSY, MOD II, SHROUDED, 4 SIDES, DBL ROW, .100 X.100 C/L, .025 SQ POSTS

| SIZE | CAGE CODE | DRAWING NO | RESTRICTED TO |
|---|---|---|---|
| A1 | 00779 | C-87579 | — |

CUSTOMER DRAWING | SCALE 4:1 | SHEET 1 OF 1 | REV R3

# X-ON Electronics

Largest Supplier of Electrical and Electronic Components

***Click to view similar products for*** Headers & Wire Housings ***category:***

***Click to view products by*** TE Connectivity ***manufacturer:***

Other Similar products are found below :

892-18-020-10-001101 58102-G61-06LF 582553-1 0009485154 009176003701906 0050291907 LY20-4P-DT1-P1E-BR 02.125.8002.8 609-3404 61062-3 61082-181009 622-3653LF 63453-116 636-1030 636-1427 636-3427 636-4007 641938-9 641991-4 644827-2 65817-010LF 65817-015LF 65863-015LF 66207-023LF 67095-007LF 67601157 68645-018 68648-049 70.362.1628.0 70-4210 70-4226B 70-4853B 707-5020 707-5028 71.350.2428.0 71918-208LF 71961-016LF 733-134 733-162 754199-000 760-3052 787-8014-00 79531-3000 FCN-360C032-B FCN-367T-T012/H FCN-723D010/2 80.063.4001.1 800-90-001-10-001000 800-90-010-10-002000 801-43-002-10-013000